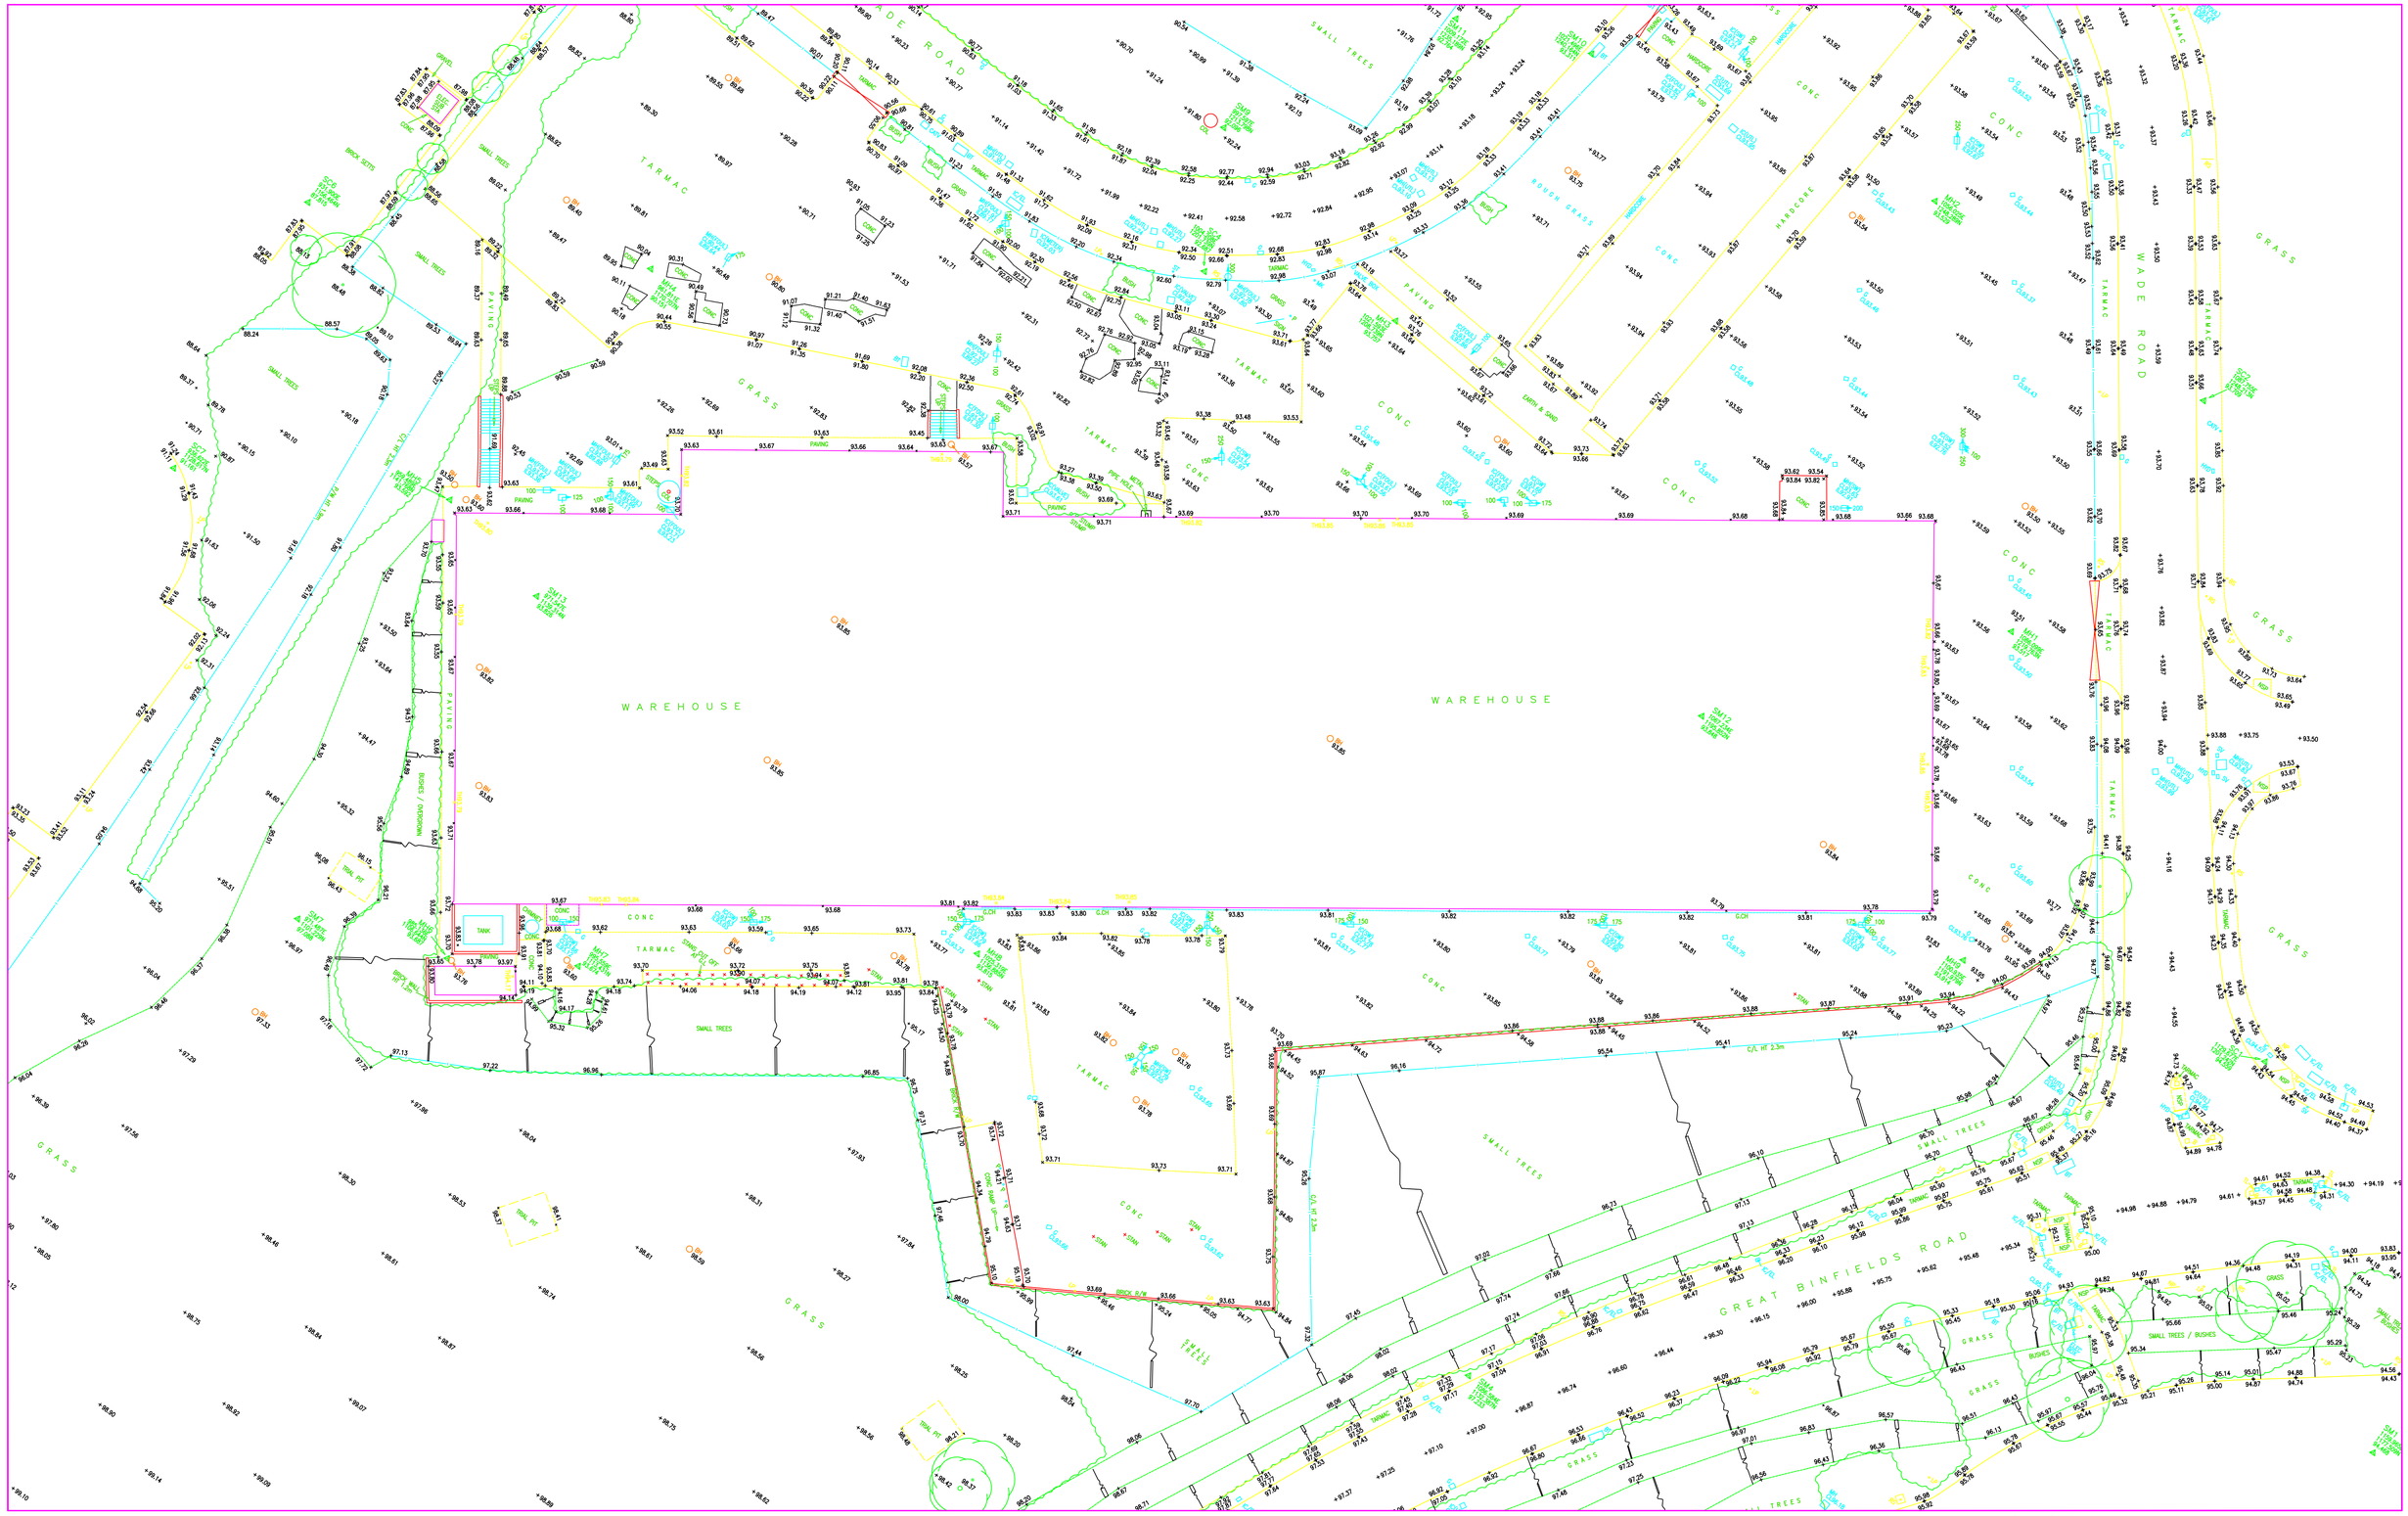

PLOT INFORMATION BOX

MCL, PDF or other Electronic File name:

8573_Demo_Survey_Drawing

Disclaimer

NOTES:

alt_TBX_A1_230109_v1.dwg - Revision Date 23-01-2009

COPYRIGHT

COMPILATION AND GENERAL NOTES

REVISION COMMENT BOX

Rev.	Date.	Rev by.	Chk by
	DD/MM/YY		
	DD/MM/YY		
	DD/MM/YY		
	DD/MM/YY		
	DD/MM/YY		
	DD/MM/YY		
	DD/MM/YY		
	DD/MM/YY		
	DD/MM/YY		
	DD/MM/YY		

AIT Spatial Ltd
Wellingborough Innovation Centre
Church Street
Wellingborough
Northamptonshire
NN8 4PD
Tel: 01933 303034
Fax: 01933 303001
www.aitspatial.co.uk

Project Title: Demonstration Plot

Drawing Title: Factory Site Demonstration Plot

Date Drawn: 16/07/09

Drawing Scale: NTS

Drawn By: PWM

Drawing No: AITSp_Demo_002

Approval status

Rev